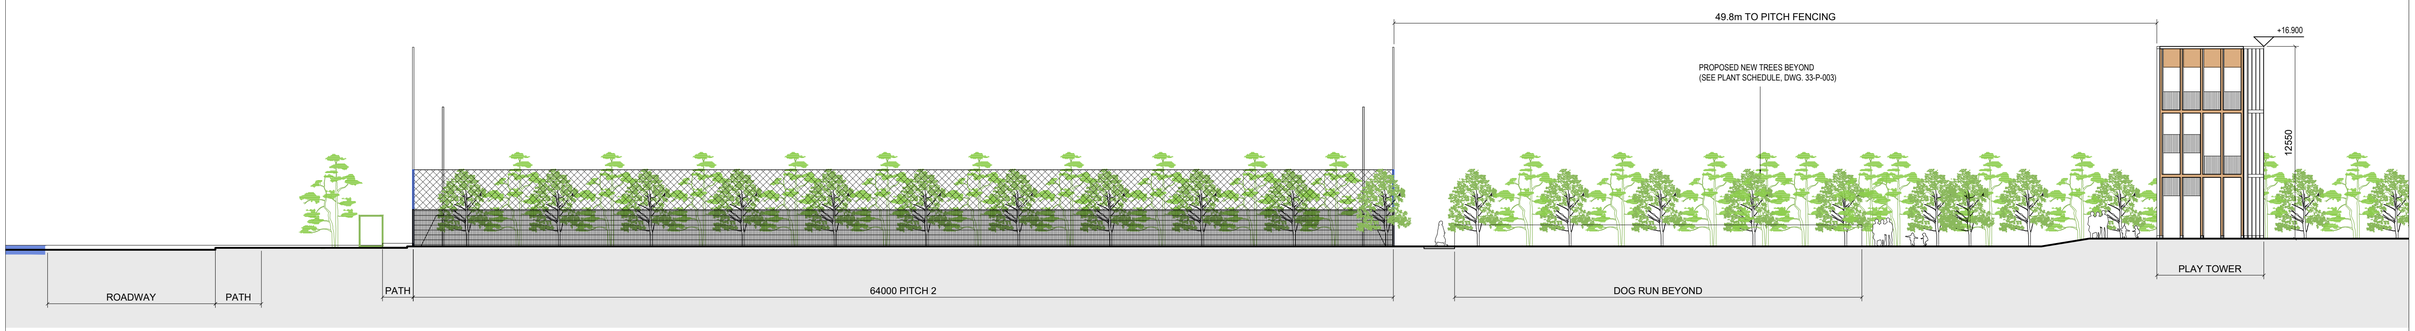

01. SECTION AA, Scale 1:200

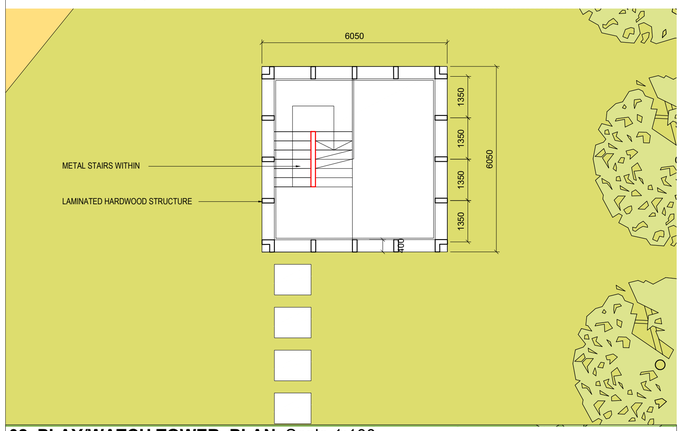

02. PLAY/WATCH TOWER, PLAN_ Scale 1:100

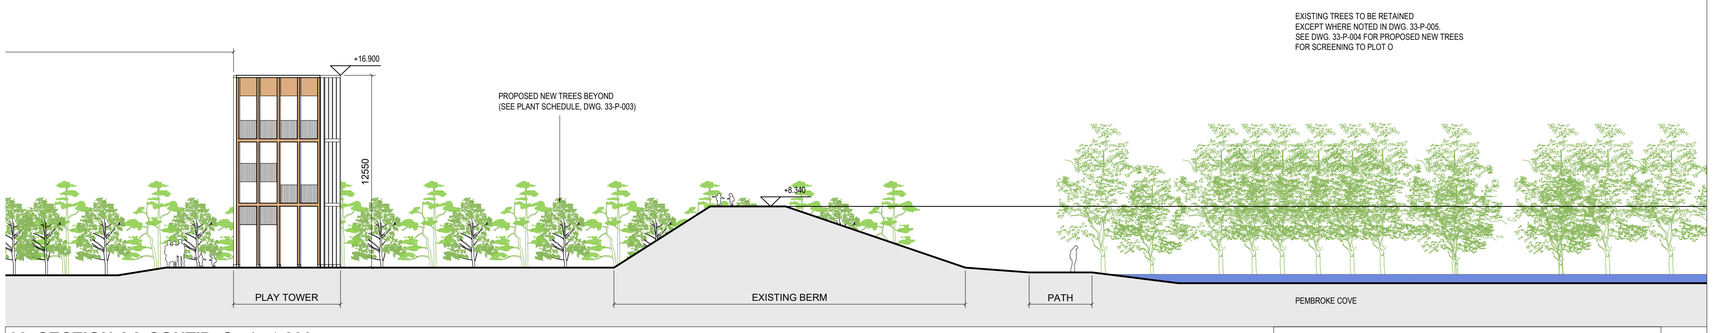

03. SECTION AA CONT'D, Scale 1:200

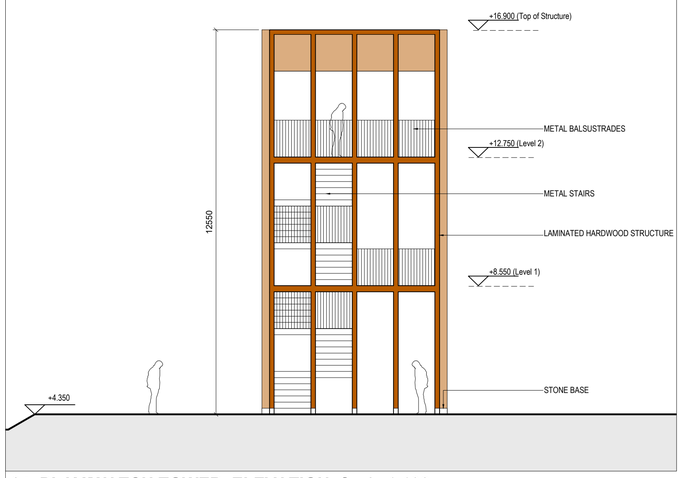

04. PLAY/WATCH TOWER, ELEVATION_ Scale 1:100

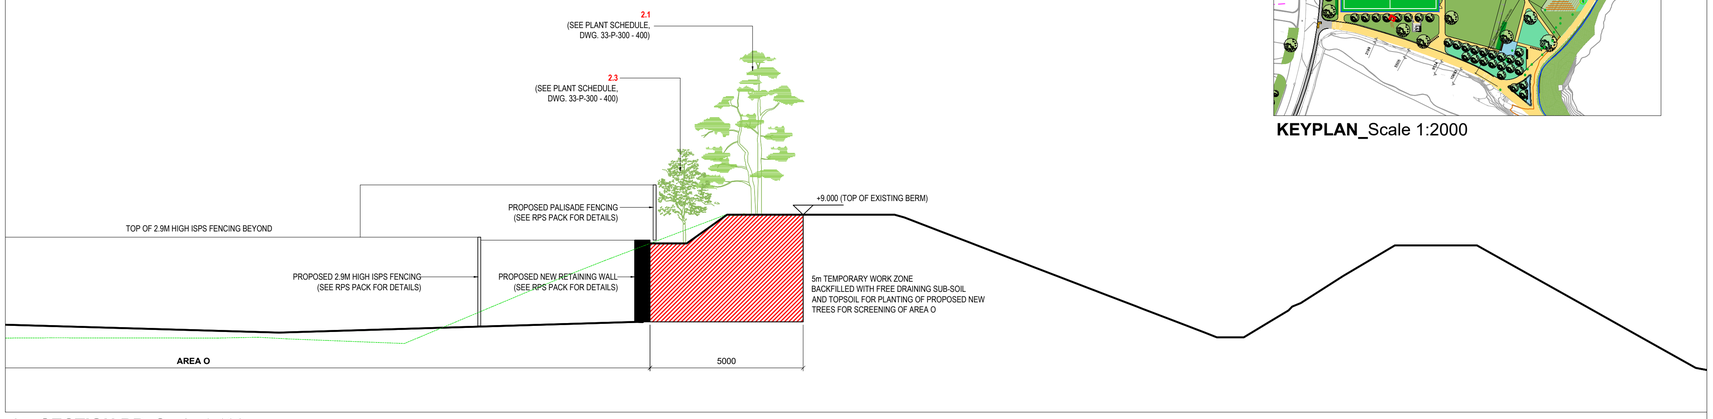

05. SECTION BB_ Scale 1:100

KEYPLAN_ Scale 1:2000

ISSUE		
	11/07/2024	ISSUED FOR PLANNING
	Date	Description

REVISIONS			
A	-		-
	Date	By	Description

PLANNING

figured dimensions only to be used
do not scale from drawing
all dimensions to be checked on site
with the architect to be notified of any
discrepencies. all copyright reserved

PROJECT	3FM-PROJECT	Dwg. Title	COMMUNITY-GAIN-(PORT-PARK): PROPOSED-SITE-SECTIONS	TTT - thirtythreetrees	
				77 MERRION SQUARE, DUBLIN 2	
CLIENT	DUBLIN-PORT-COMPANY	DRN/CKD	FM/JS	telephone	+ 353.1.507 9161
Job No.	2302	Dwg. No.	33-P-200	e-mail	office@thirtythreetrees.com
Scale	AS-NOTED	Date	12.06.23	website	www.thirtythreetrees.com