KEYPLAN_Scale 1:2000

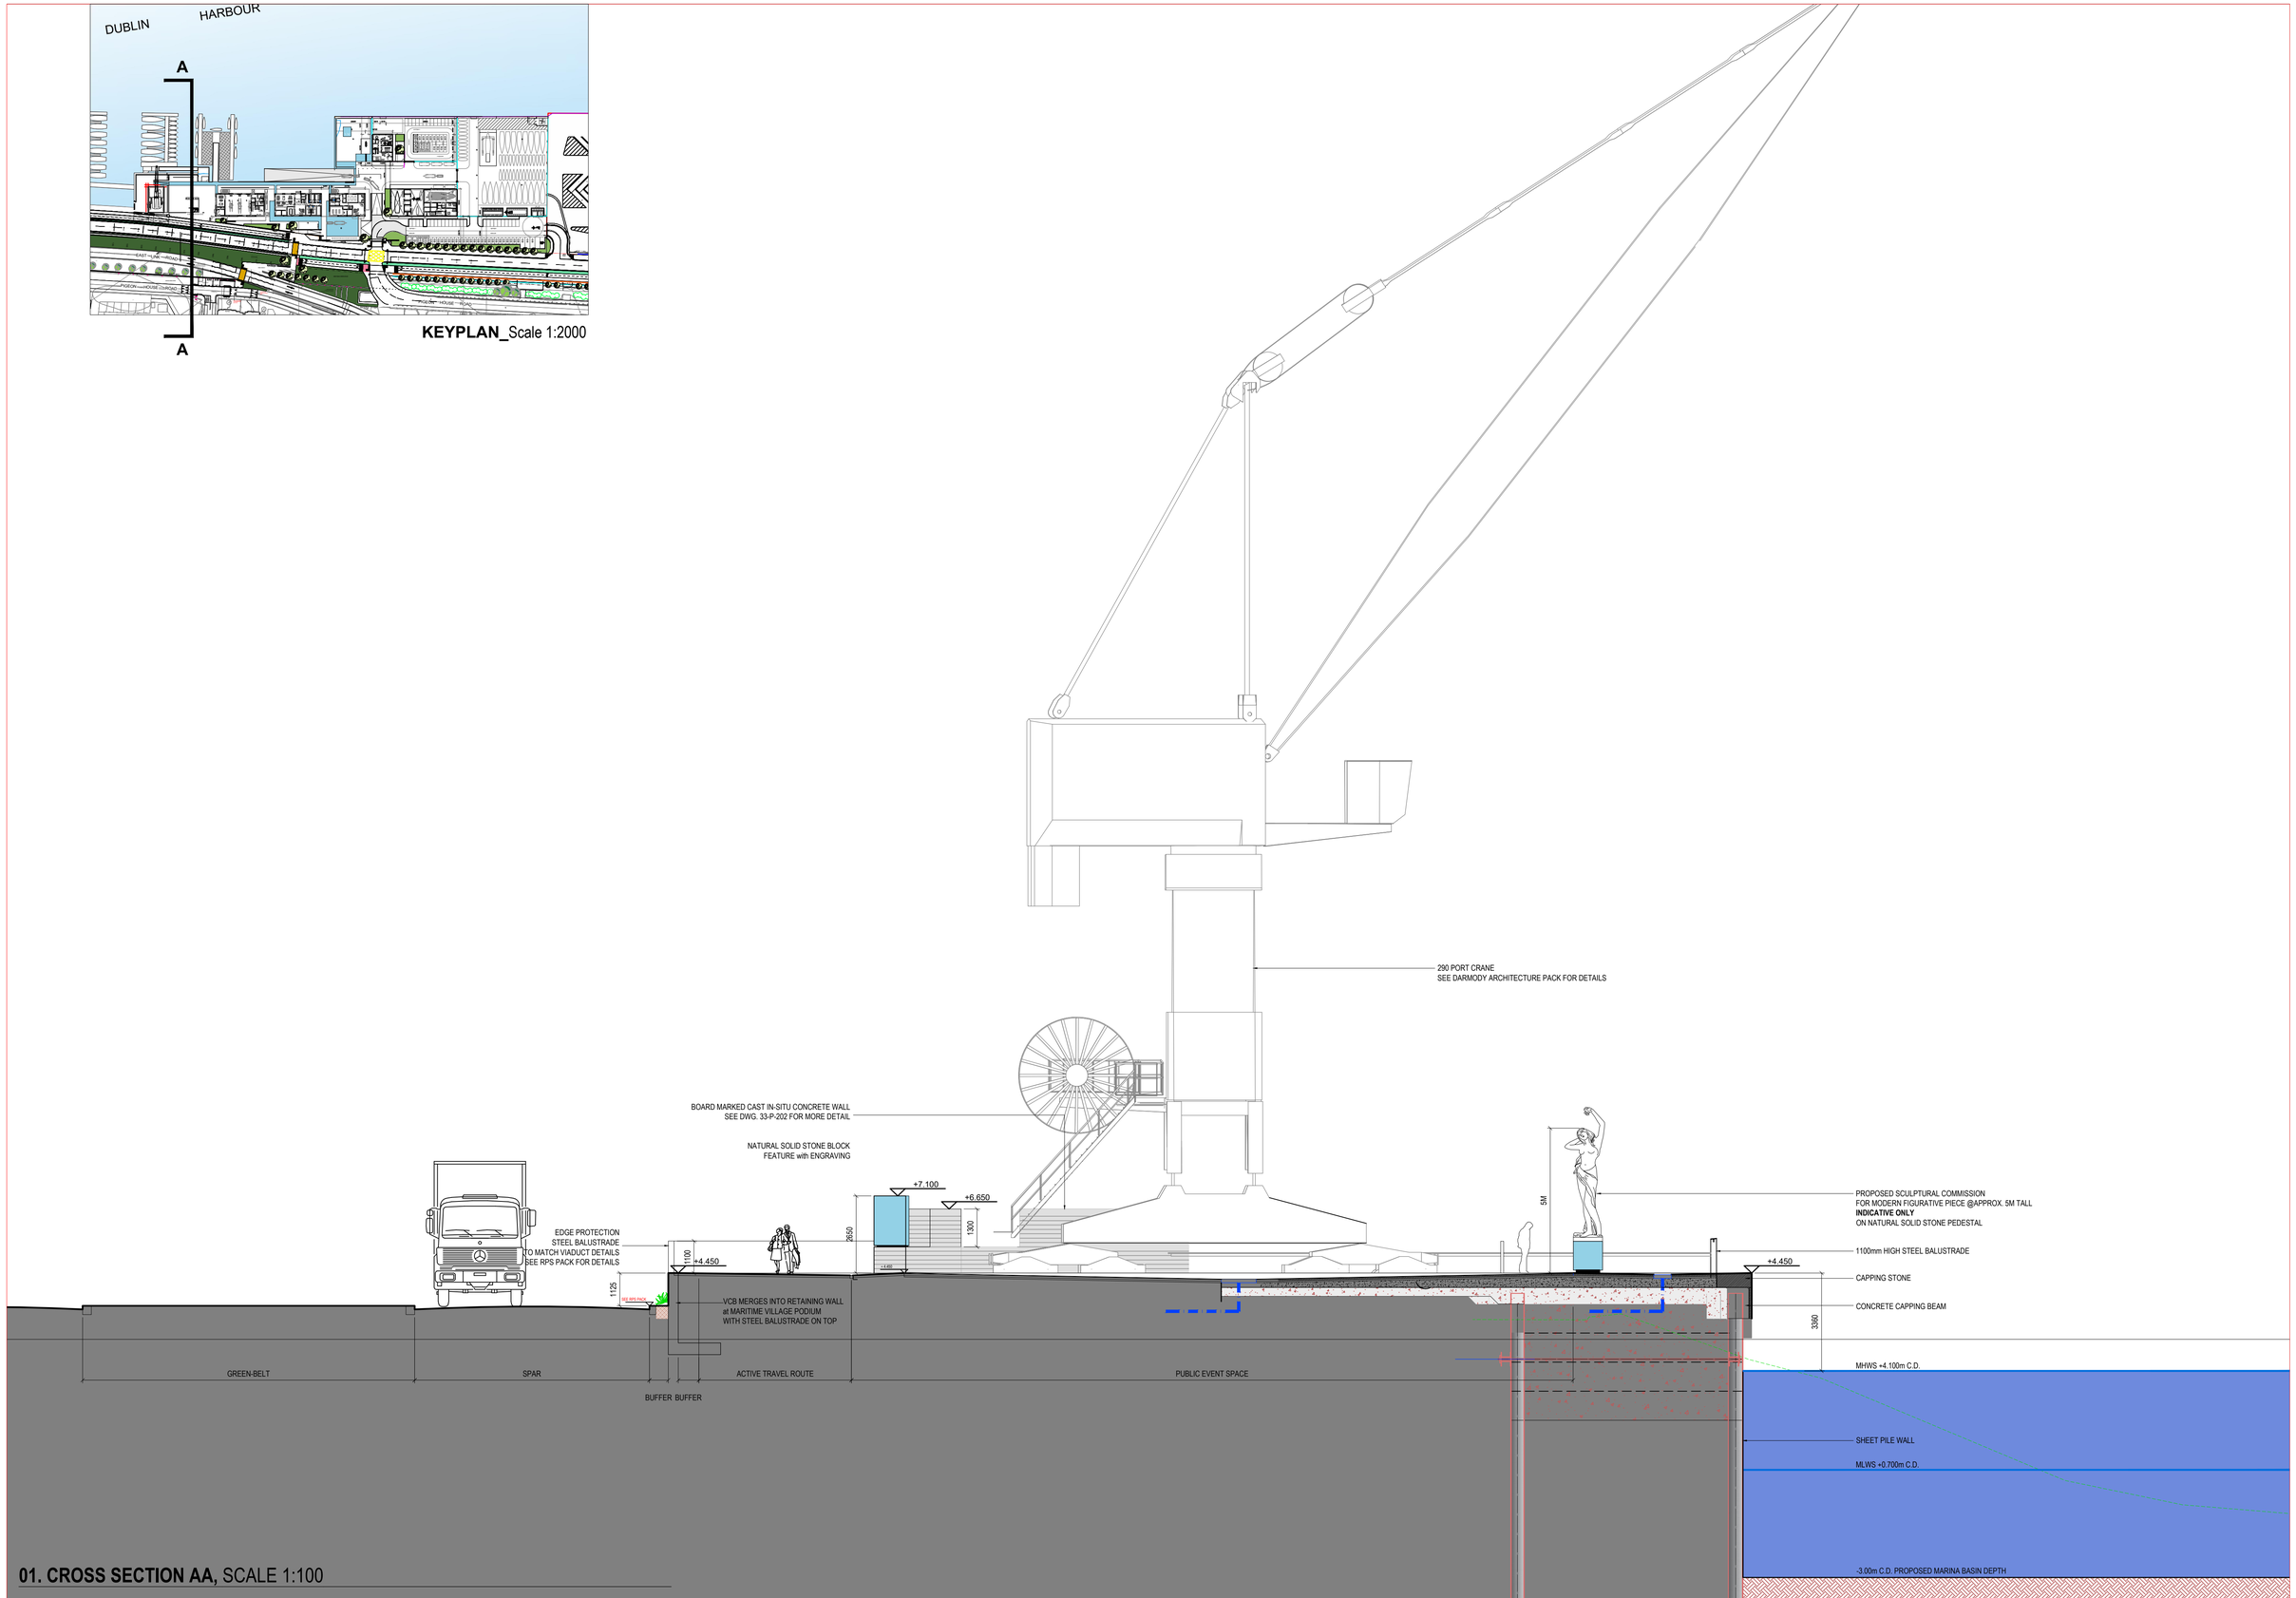

01. CROSS SECTION AA, SCALE 1:100

ISSUE			REVISIONS			
	11/07/2024	ISSUED FOR PLANNING	A	-		-
	Date	Description		Date	By	Description

PLANNING

figured dimensions only to be used
do not scale from drawing
all dimensions to be checked on site
with the architect to be notified of any
discrepencies. all copyright reserved

PROJECT	3FM-PROJECT	Dwg. Title	MARITIME-VILLAGE: PROPOSED-CROSS-SECTION-AA
CLIENT	DUBLIN-PORT-COMPANY	DRN/CKD	FM/JS
Job No.	2212	Dwg. No.	33-P-200
Scale	1:100@A1	Date	23.05.23

TTT - thirtythreetrees
77 MERRION SQUARE, DUBLIN 2
telephone + 353.1.507 9161
e-mail office@thirtythreetrees.com
website www.thirtythreetrees.com