Existing Site Layout Key Plan [1:10600]

Ordnance Survey Ireland (acting on behalf of the Government of Ireland):
CYAL50319610
© Ordnance Survey Ireland/Government of Ireland.

NOTES

1. Verifying Dimensions.
   Dimensions shall be verified against such other drawings or site conditions as pertain to this part of the work.
2. Existing Services.
   Any information concerning the location of existing services indicated on this drawing is intended for general guidance only.
3. Datum. Ordnance Datum Malin (unless noted otherwise)
4. CD refers to Chart Datum
   OD refers to Ordnance Datum Malin
5. For Ship Turning Circle Proposed General Arrangement, refer to drawing CP1901-3FM-RPS-S45-05-DR-C-0501

   For Ship Turning Circle Proposed Demolition Works, refer to drawing CP1901-3FM-RPS-S45-05-DR-C-0501

Key

- Planning Boundary under this application
- Ship Turning Circle Proposed Maritime Works Boundary

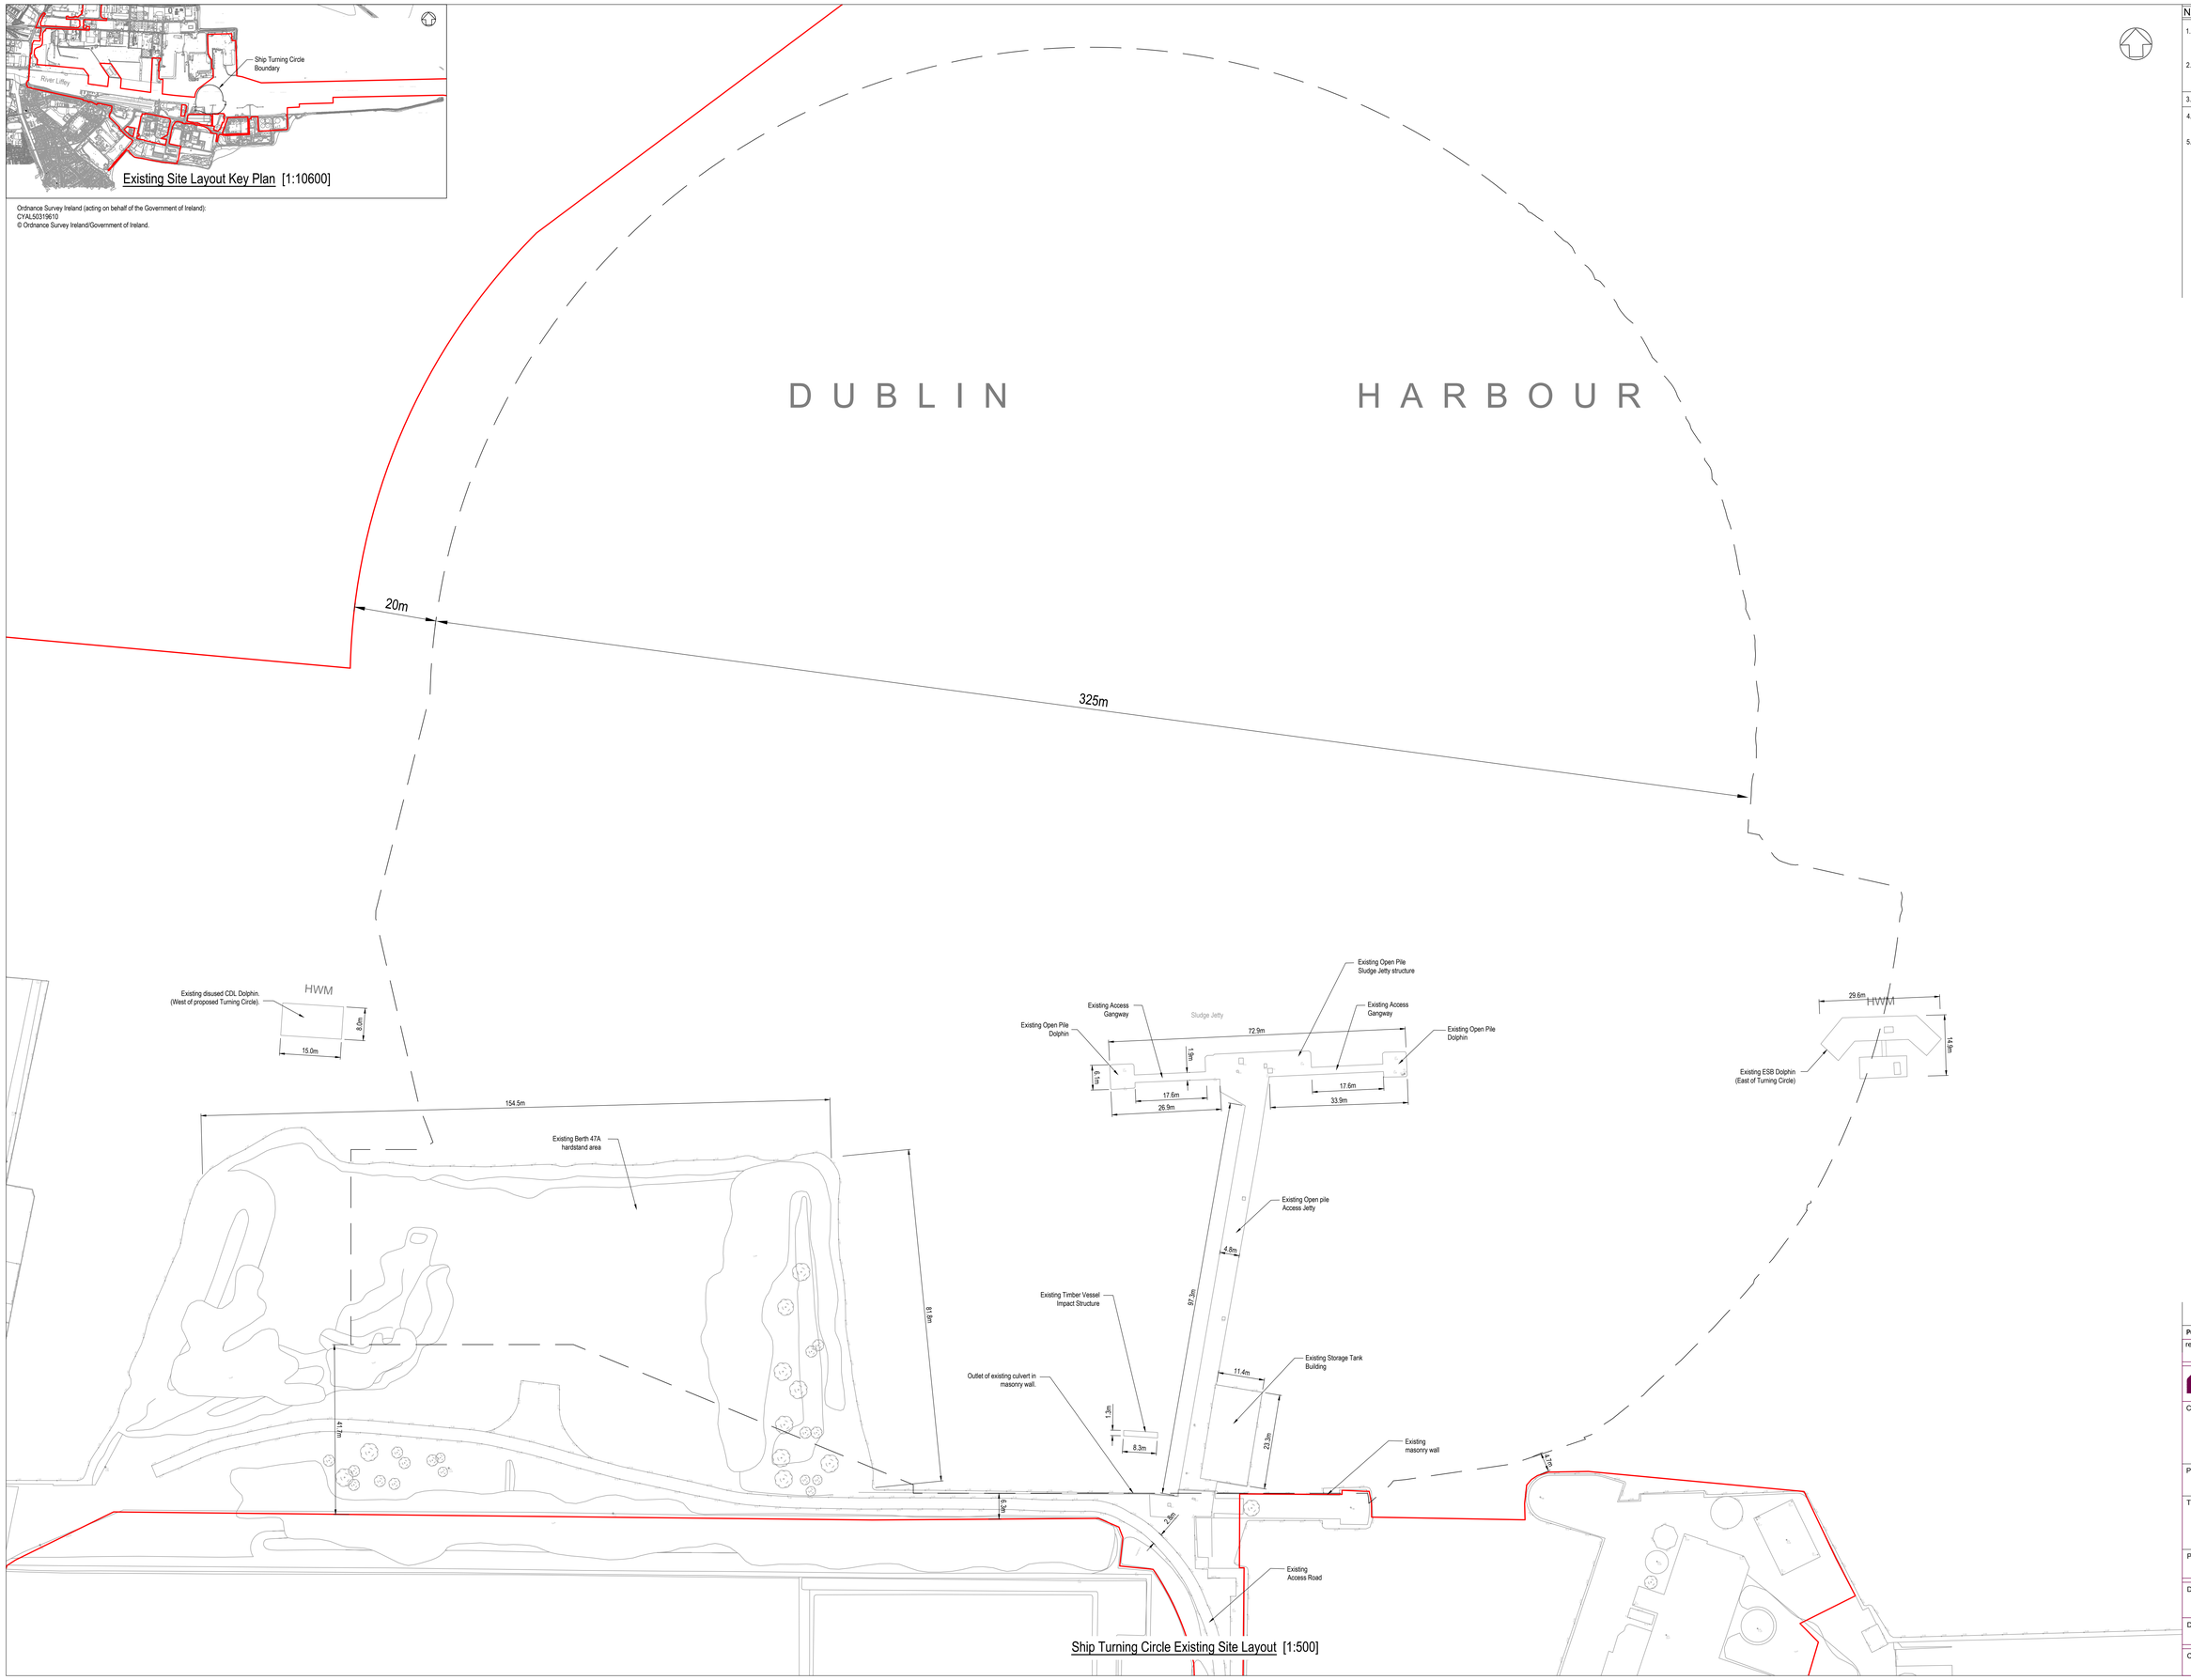

Ship Turning Circle Existing Site Layout [1:500]

rev	amendments	check	date
P02	Revised for Planning Issue	M.H.	28/06/2024

rps
Elmwood House
74 Boucher Road
Belfast
BT12 6RZ
T +44 (0) 28 90 667914
F +44 (0) 28 90 668286
W www.rpsgroup.com/ireland
E ireland@rpsgroup.com

Client
COMHLACHT CHALAFORT ÁTHA CLIATH
DUBLIN PORT COMPANY

Project
3FMProject Bringing Dublin Port To (Mid)

Title
Ship Turning Circle Existing Site Layout

Project Number	Sheet Size	Drawing Scale
IBM0842	A0	1:500

Drawing Number
CP1901-3FM-RPS-S45-05-DR-C-0500

Drawn By	Status	Revision
M.H.	S4	P02

Checked By	Approved By	Date
E.M.	M.McC.	20/07/2023