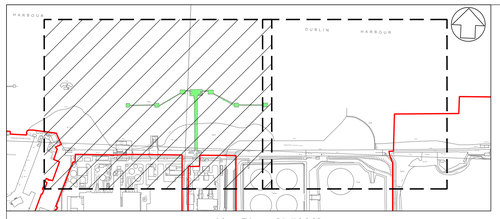

Key Plan [1:5000]

Ordnance Survey Ireland (acting on behalf of the Government of Ireland): CYAL50319810
© Ordnance Survey Ireland/Government of Ireland.

NOTES

1. Verifying Dimensions.
   Dimensions shall be verified against such other drawings or site conditions as pertain to this part of the work.
2. Existing Services.
   Any information concerning the location of existing services indicated on this drawing is intended for general guidance only.
3. Datum. Ordnance Datum Malin (unless noted otherwise)
4. Existing background map taken from Topographic Survey "MSL35753_T&OR_IG_2D" by Murphy Surveys
5. Contours created using Civil 3d from bathymetric data supplied by Dublin Port Company

Marine Structure Demolition. Refer to CP1901-3FM-RPS-S45-06-DR-C-0625 for Demolition Layout
CP1901-3FM-RPS-S45-06-DR-C-0629 for Existing plans and sections and
CP1901_3FM-RPS_S45-HSC-XX-DR-C-200-0001 for Overall Demolition Plan

Planning Boundary under this application

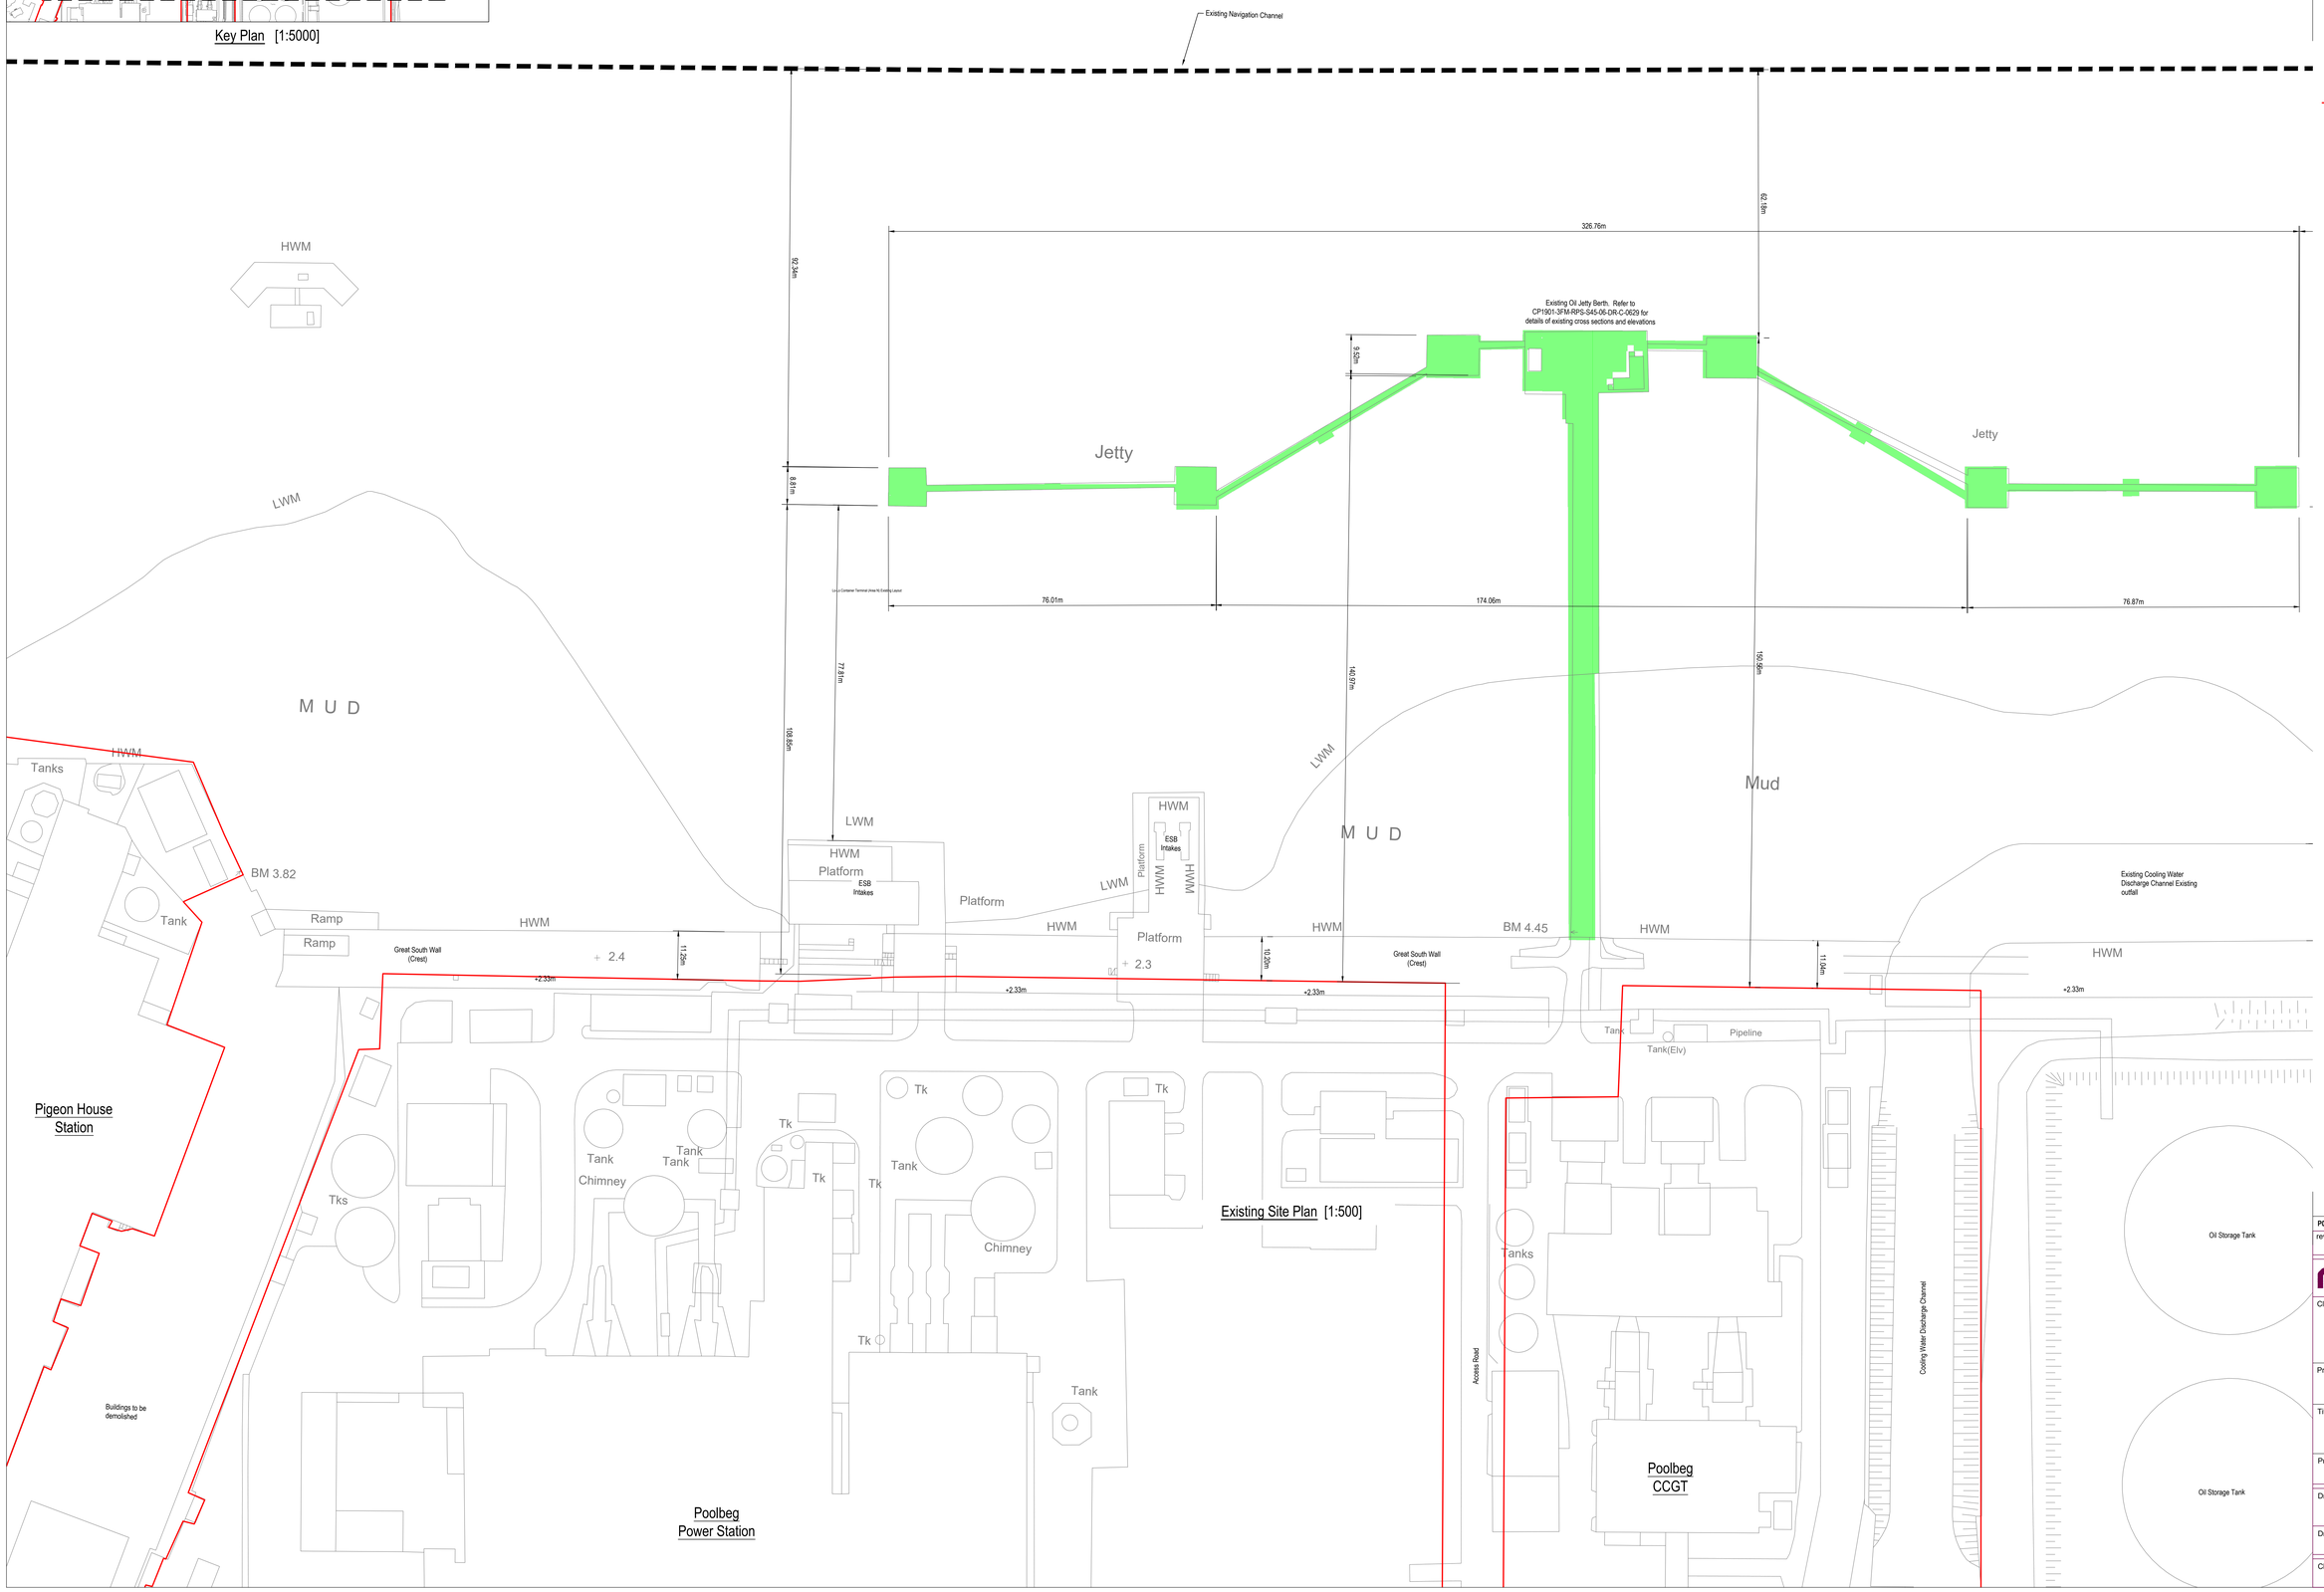

rev	amendments	check	date
P01	Revised for Planning Issue	M.H.	28/06/2024

rps
Elmwood House
74 Boucher Road
Belfast
BT12 6RZ
T +44 (0) 28 90 667914
F +44 (0) 28 90 668286
W www.rpsgroup.com/ireland
E ireland@rpsgroup.com

Client
COMHLACHT CHALAFORT ÁTHA CLIATH
DUBLIN PORT COMPANY

Project
3FMProject Bringing Dublin Port To 2040

Title
Lo-Lo Container Terminal (Area N)
Existing Layout Sheet 1

Project Number	Sheet Size	Drawing Scale
IBM0842	A0	As Shown

Drawing Number
CP1901-3FM-RPS-S45-06-DR-C-0600-1

Drawn By	Status	Revision
M.H.	S4	P01

Checked By	Approved By	Date
K.A.G.	M.McC.	20/07/2023