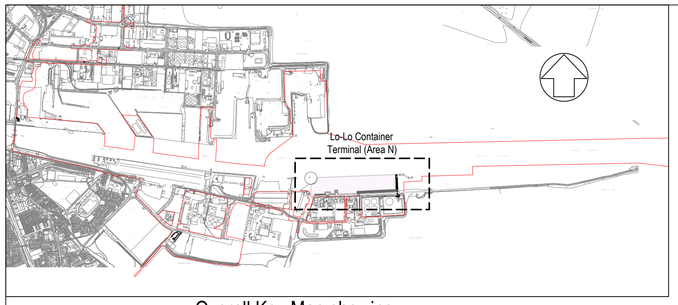

Overall Key Map showing
Location of Lo-Lo Container
Terminal (Area N) [1:25000]

Serviceable Areas		
Area	Key	Measurement
Container / Quay Area Open Piled		89,145 m²
Oil Access Area		2,100m²
Dolphins and Walkways		260m²

Key:
- Container / Quay Area Open Piled
- Oil Jetty Access Area
- Dolphins and Walkways
- Exclusion Zone for Nesting Terns
- Oil Fueling Exclusion Zone
- Great South Wall and ESB Exclusion Zone
- Great South Wall

NOTES

1. Verifying Dimensions.
   Dimensions shall be verified against such other drawings or site conditions as pertain to this part of the work.
2. Existing Services.
   Any information concerning the location of existing services indicated on this drawing is intended for general guidance only.
3. Datum. Ordnance Datum Malin (unless noted otherwise)
4. ESB refers to Electricity Service Board
   CD refers to Chart Datum
   OD refers to Ordnance Datum Malin
5. Section and elevation details refer to CP1901-3FM-RPS-S45-06-DR-C-0607 to 0615
6. Proposed Drainage Layout refer to CP1901-3FM-RPS-S45-06-DR-C-0616
7. Proposed Dredge Layout CP1901-3FM-RPS-S45-06-DR-C-0621
8. Refer to Highways Engineering (HE) Series drawings for Proposed Approach Road details.

Planning Boundary under this application

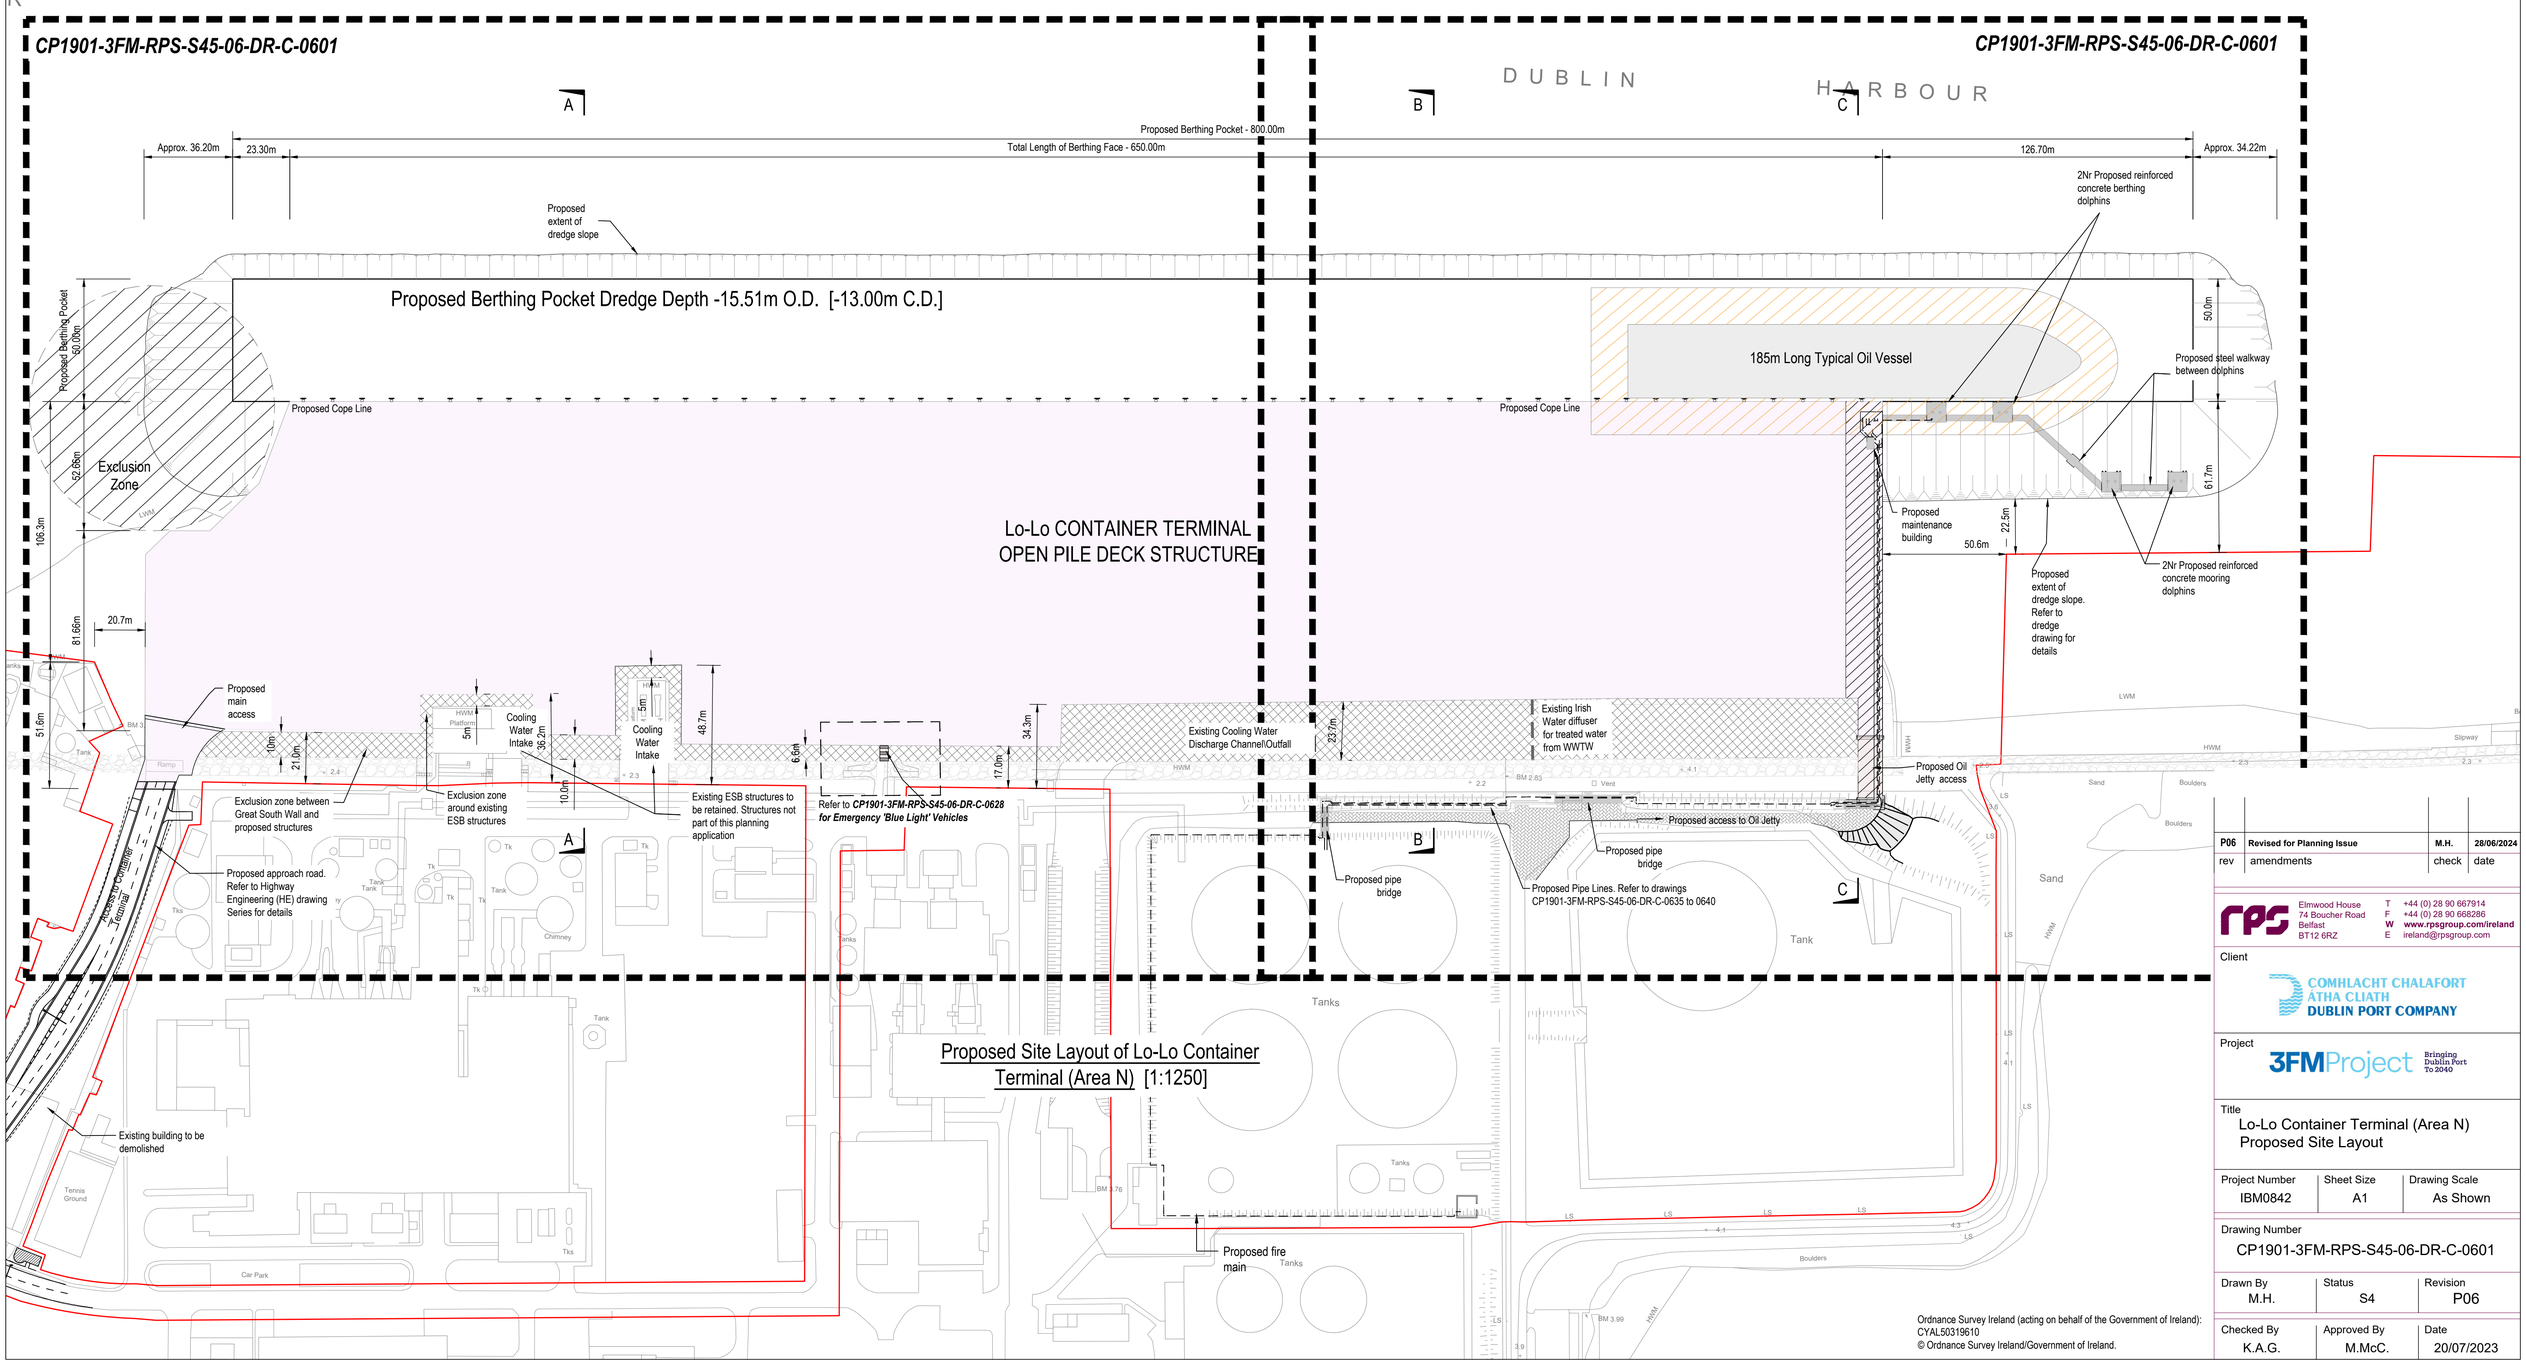

Proposed Site Layout of Lo-Lo Container
Terminal (Area N) [1:1250]

Ordnance Survey Ireland (acting on behalf of the Government of Ireland): CYAL50319610
© Ordnance Survey Ireland/Government of Ireland.

rev	amendments	check	date
P06	Revised for Planning Issue	M.H.	28/06/2024

rps
Elmwood House
74 Boucher Road
Belfast
BT12 6RZ
T +44 (0) 28 90 667914
F +44 (0) 28 90 668286
W www.rpsgroup.com/ireland
E ireland@rpsgroup.com

Client
COMHLACHT CHALAFORT ATHA CLIATH
DUBLIN PORT COMPANY

Project
3FMProject Bringing Dublin Port To 2040

Title
Lo-Lo Container Terminal (Area N)
Proposed Site Layout

Project Number	Sheet Size	Drawing Scale
IBM0842	A1	As Shown

Drawing Number
CP1901-3FM-RPS-S45-06-DR-C-0601

Drawn By	Status	Revision
M.H.	S4	P06

Checked By	Approved By	Date
K.A.G.	M.McC.	20/07/2023