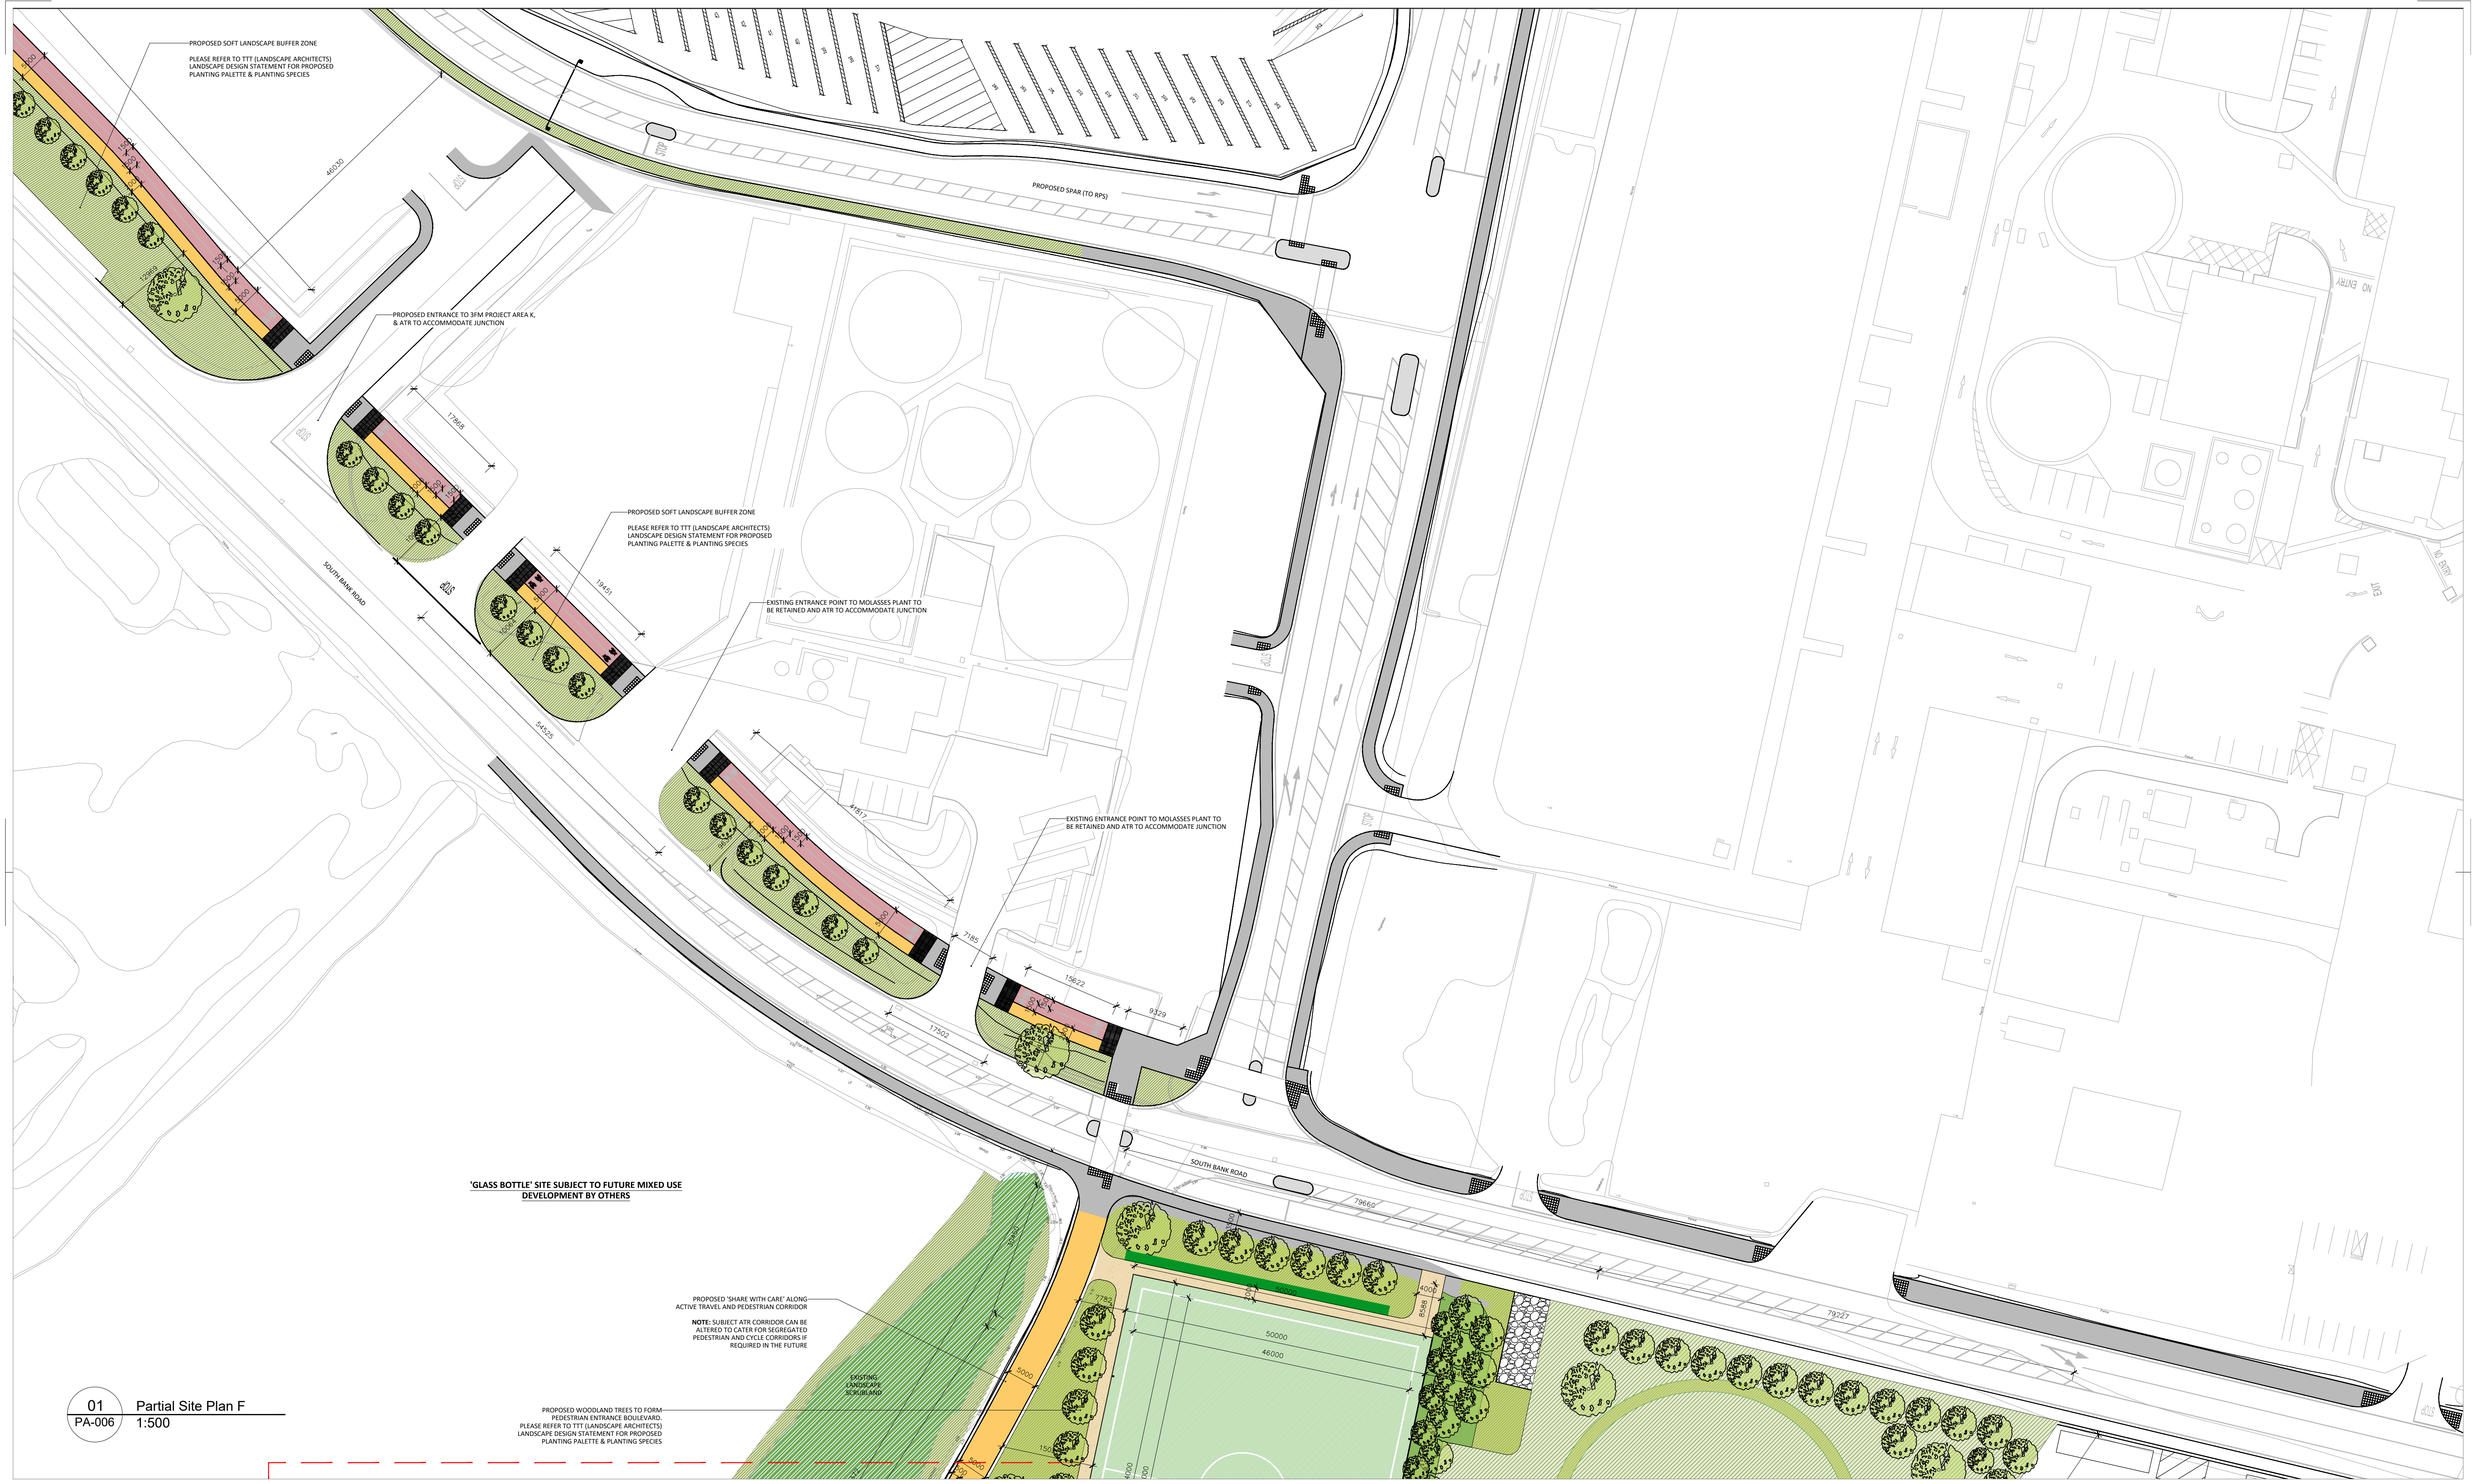

ISSUED FOR PLANNING ONLY, NOT FOR CONSTRUCTION

NOTES:

Do not scale from this drawing.

Any discrepancies found on site to be reported to Darmody Architects immediately.

Any discrepancies found on drawings to be reported to Darmody Architects immediately.

Refer to engineers drawings for structural details.

All dimensions sized to blockwork.

Rev.	Description.	Date.	Initials.

NOTE: DRAWINGS TO BE READ IN CONJUNCTION WITH TTT LANDSCAPE ARCHITECTS, & RPS CONSULTING ENGINEERS
NOTE: PLEASE REFER TO TTT PACKAGE FOR ALL PROPOSED LANDSCAPING AND PLANTING SPECIES
NOTE: SUBJECT DRAWINGS TO BE READ IN CONJUNCTION WITH INDIVIDUAL STOP POINTS DRAWINGS & 3FM PORT PARK PACKAGE

CYAL50381923
@Tailte Eireann - Surveying.

XREF'S
CAD REF.

DRAWING KEY

- Proposed pedestrian zone on Active Travel Route
- Proposed cyclist zone on Active Travel Route
- Proposed 'share with care' zone on Active Travel Route

SCALE BAR (IN METERS)

0 25 50m

DRAWING KEY

NORTH POINT

N W E S

creative innovative flexible

darmody architecture

91 Townsend Street, Dublin 2
353 1 672 9907
info@darmodyarchitecture.com
darmodyarchitecture.com

Rev. No.	Scale	Date	Drn. By	Chkd. By	Issue
	1:500 @ A1	30/05/2024	Seán Barrett	Tim Darmody	Planning

Project. 3FM Project

Title. Active Travel Route: Proposed Site Plan - Partial Site Plan F South Bank Road

Client. DUBLIN PORT COMPANY

Dwg. No. CP1901_011-DA-00-XX-DR-A-PA-006

Job No. 22071