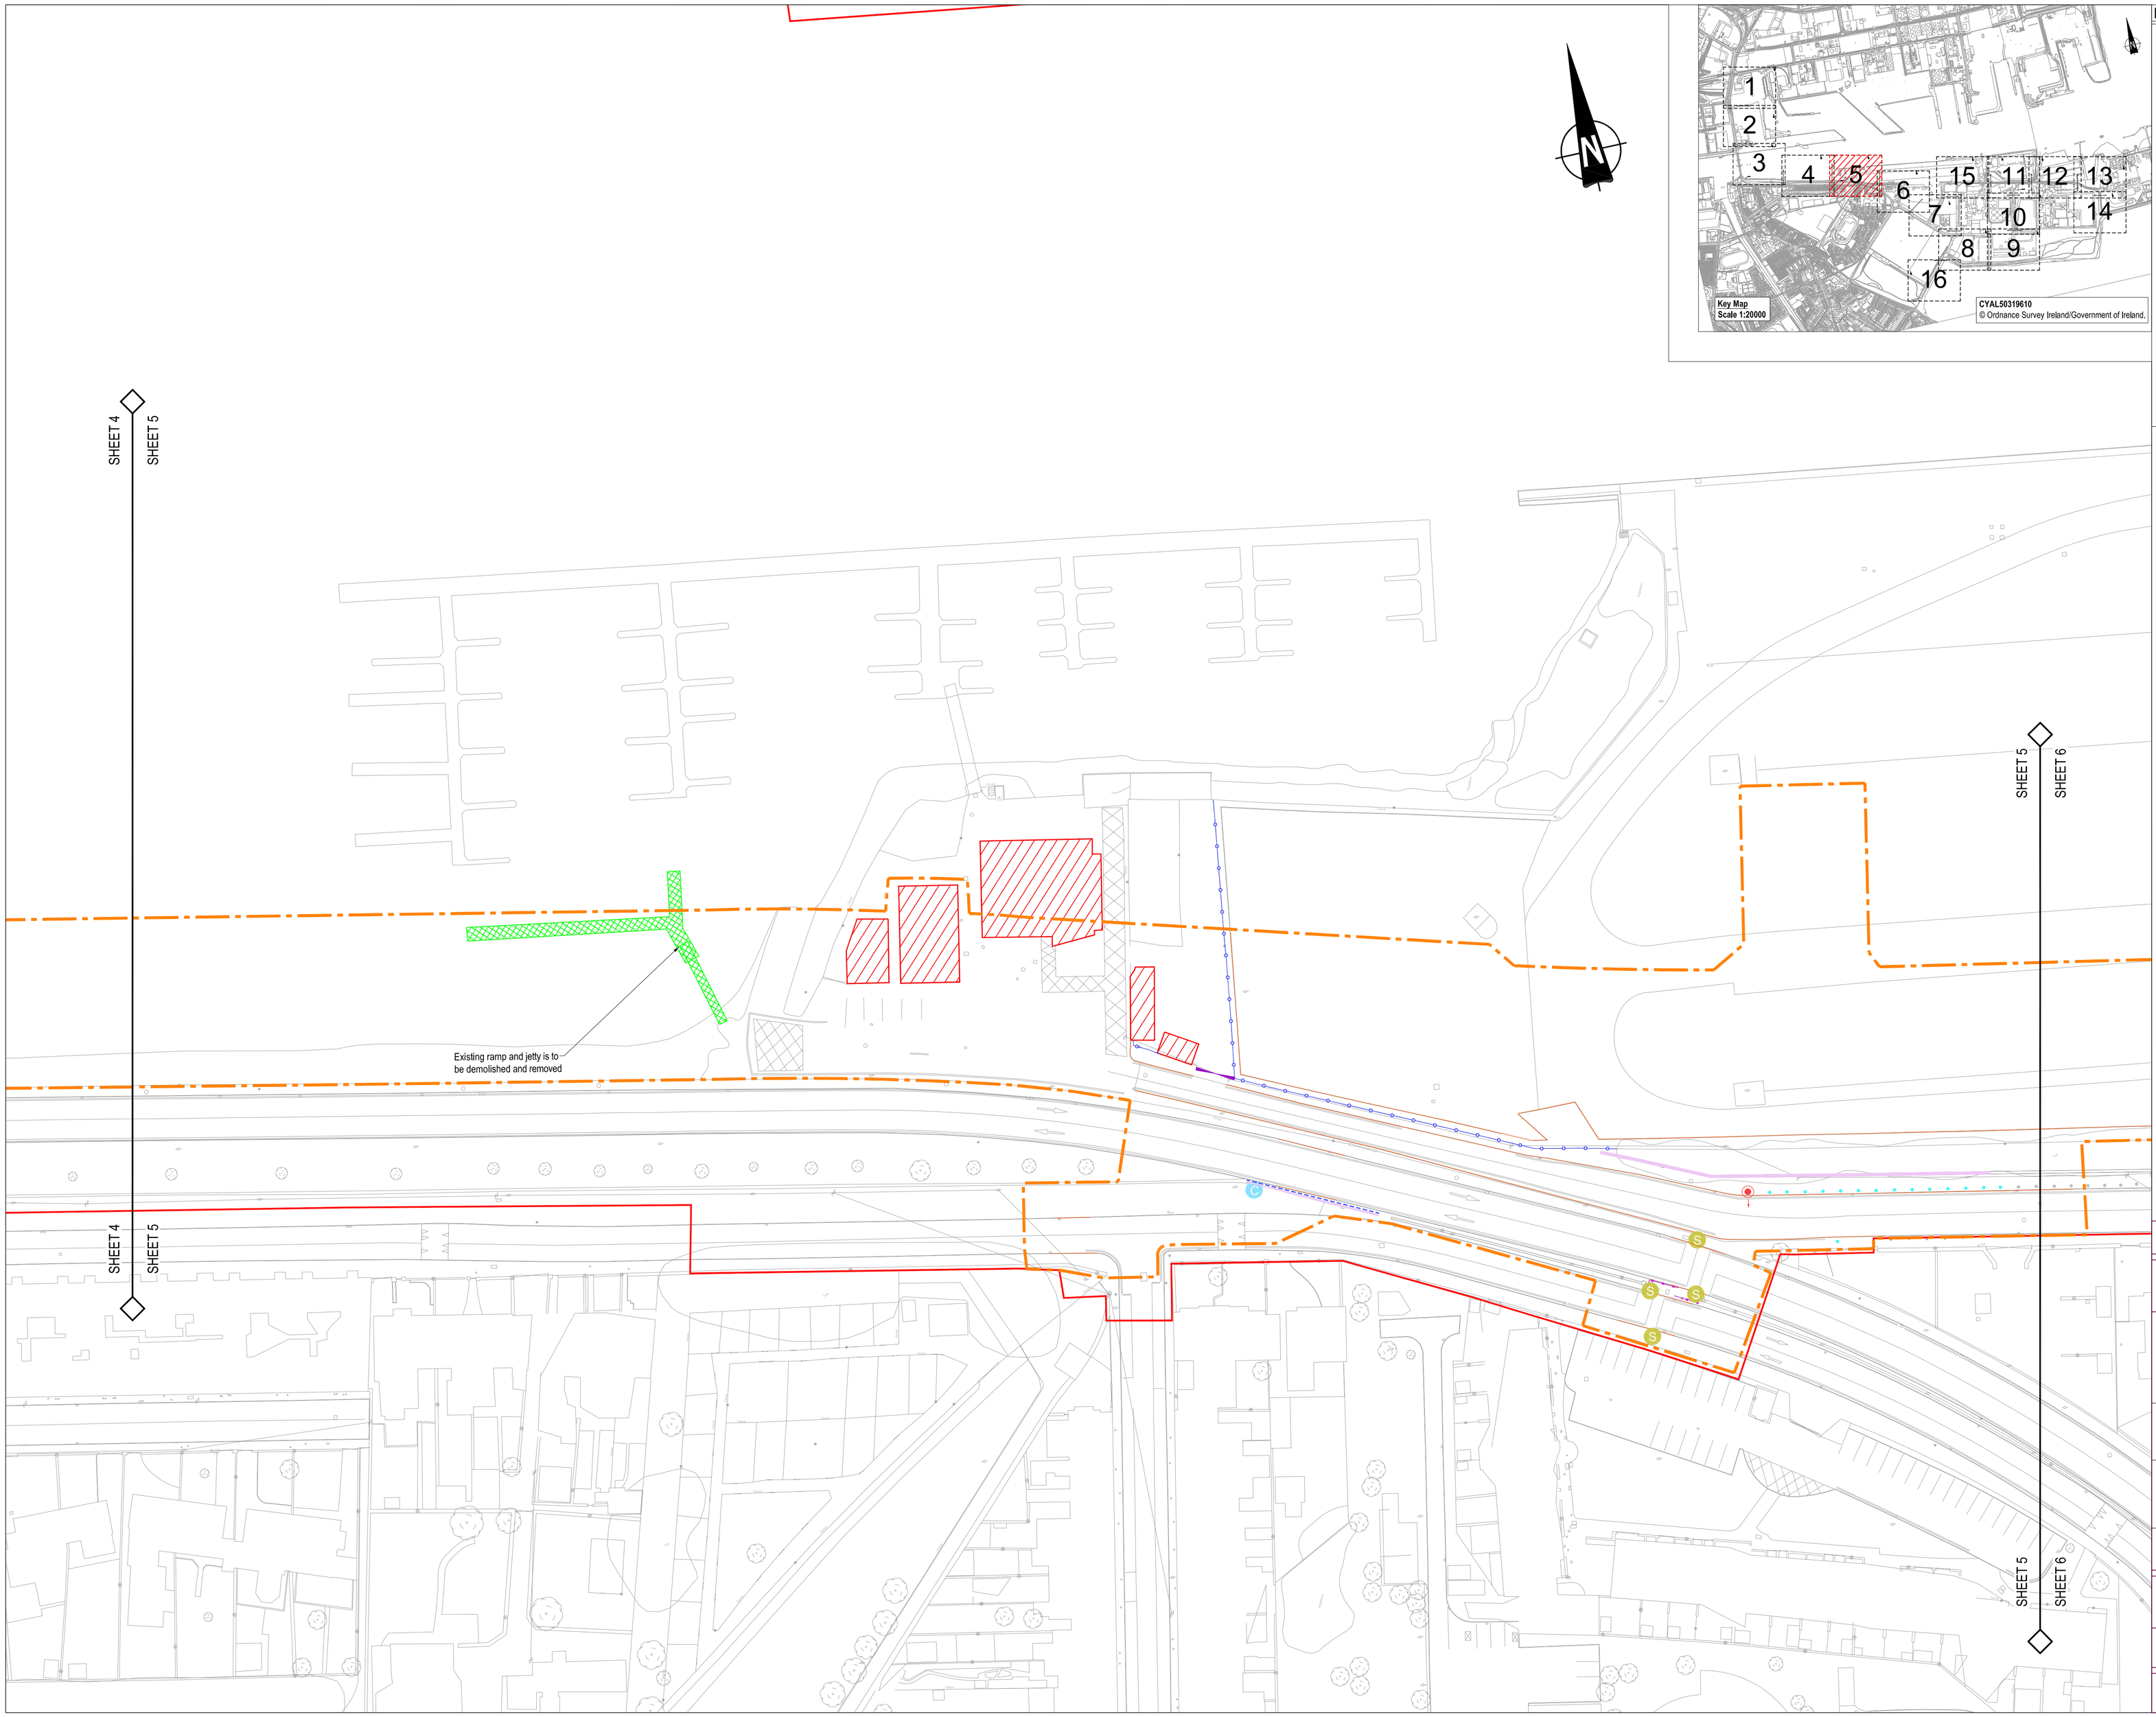

NOTES

1. Verifying Dimensions.
   The contractor shall verify dimensions against such other drawings or site conditions as pertain to this part of the work.

2. Existing Services.
   Any information concerning the location of existing services indicated on this drawing is intended for general guidance only. It shall be the responsibility of the contractor to determine and verify the exact horizontal and vertical alignment of all cables, pipes, etc. (both underground and overhead) before work commences.

3. Issue of Drawings.
   Hard copies, dwf and pdf will form a controlled issue of the drawing. All other formats (dwg, dxf etc.) are deemed to be an uncontrolled issue and any work carried out based on these files is at the recipients own risk. RPS will not accept any responsibility for any errors arising from the use of these files, either by human error by the recipient, listing of un-dimensioned measurements, compatibility issues with the recipient's software, and any errors arising when these files are used to aid the recipients drawing production, or setting out on site.

4. OS Map Sheet No
   3198-13, 3198-14, 3198-15, 3198-18, 3198-19, 3198-20, 3198-23, 3198-24, 3198-25, 3264-03, 3264-04, 3264-05, 3264-08, 3264-09, 3264-10, 3264-13, 3264-14, 3264-15, 3264-18, 3264-19, 3264-20, 3199-11, 3199-12, 3199-13, 3199-14, 3199-15, 3199-16, 3199-17, 3199-18, 3199-19, 3199-21, 3199-22, 3199-23, 3199-24, 3265-01, 3265-02, 3265-03, 3265-04, 3265-06, 3265-07, 3265-08, 3265-09, 3265-10, 3265-11, 3265-12, 3265-16

5. Datum. ITM

- General site clearance boundary
- Application Boundary
- Existing kerbing broken out and removed offsite
- Existing fencing is to be taken down and removed offsite
- Existing safety barrier is to be taken down and removed offsite
- Existing wall / retaining wall is to be demolished and removed offsite
- Existing gate is to be taken down and removed offsite
- Existing trees are to be dug up and removed offsite
- Existing shrubbery is to be dug up and removed offsite
- Existing building is to be demolished and removed offsite
- Existing storage / tanks are to be demolished and removed offsite
- Existing lighting columns are be taken down and removed offsite
- Existing gullies are to be abandoned
- Existing flood light is be taken down and removed offsite
- Existing camera is be taken down and removed offsite
- Existing structures are to be demolished and removed offsite (steps / ramps)
- Existing guardrail is to be taken down and removed offsite
- Existing signal pole is be taken down and removed offsite
- Existing bollard is be taken down and removed offsite
- Existing Signage is be taken down and removed offsite

rev	amendments	check	date
P01	Revised for planning	PN	02/10/23

rps
Elmwood House
74 Boucher Road
Belfast
BT12 6RZ
T +44 (0) 28 90 667914
F +44 (0) 28 90 668286
W www.rpsgroup.com/ireland
E ireland@rpsgroup.com

Client
COMHLACHT CHALAFORT ÁTHA CLIATH
DUBLIN PORT COMPANY

Project
3FMProject Bringing Dublin Port To 2040

Title
Roads & Footways (Southern & SPAR) - Site Clearance
Sheet 5 of 16

Project Number	Sheet Size	Drawing Scale
IBH0796	A1	1:500

Drawing Number
CP1901_3FM-RPS_S26-HML-XX-DR-HE-200-0005

Drawn By	Status	Revision
DMI	S4	P01

Checked By	Approved By	Date
PN	CDo	Dec 2022